This is a representation of design concepts only! The designer takes no responsibility, and herewith disclaims liability, for the erection, engineering and/or use of any component or concept shown on this or any other drawing. It is the responsibility of the vending companies to erect this design using properly engineered and approved materials, components and methods, including but not limited to local building, fire and safety codes, and all applicable O.S.H.A. standards.

All concepts, ideas, and design elements shown on this drawing and any other documentation are the exclusive intellectual property of Scenographic, Ltd. and may only be used for this project. Any other use is prohibited, unless express written permission has been granted by Scenographic, Ltd.

Grid Walls 1 and 4
Similar to Grid Walls 2 and 3 but each face is narrower.

All grid holes filled with gauze fabric.
All wood is finished with teak stain.

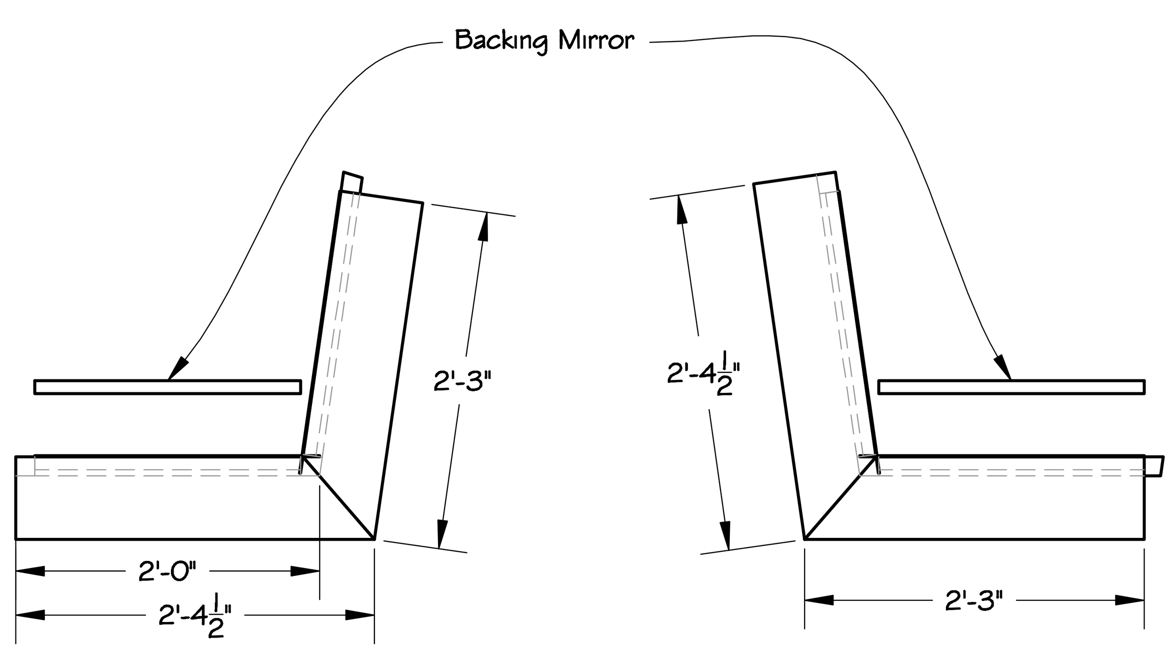

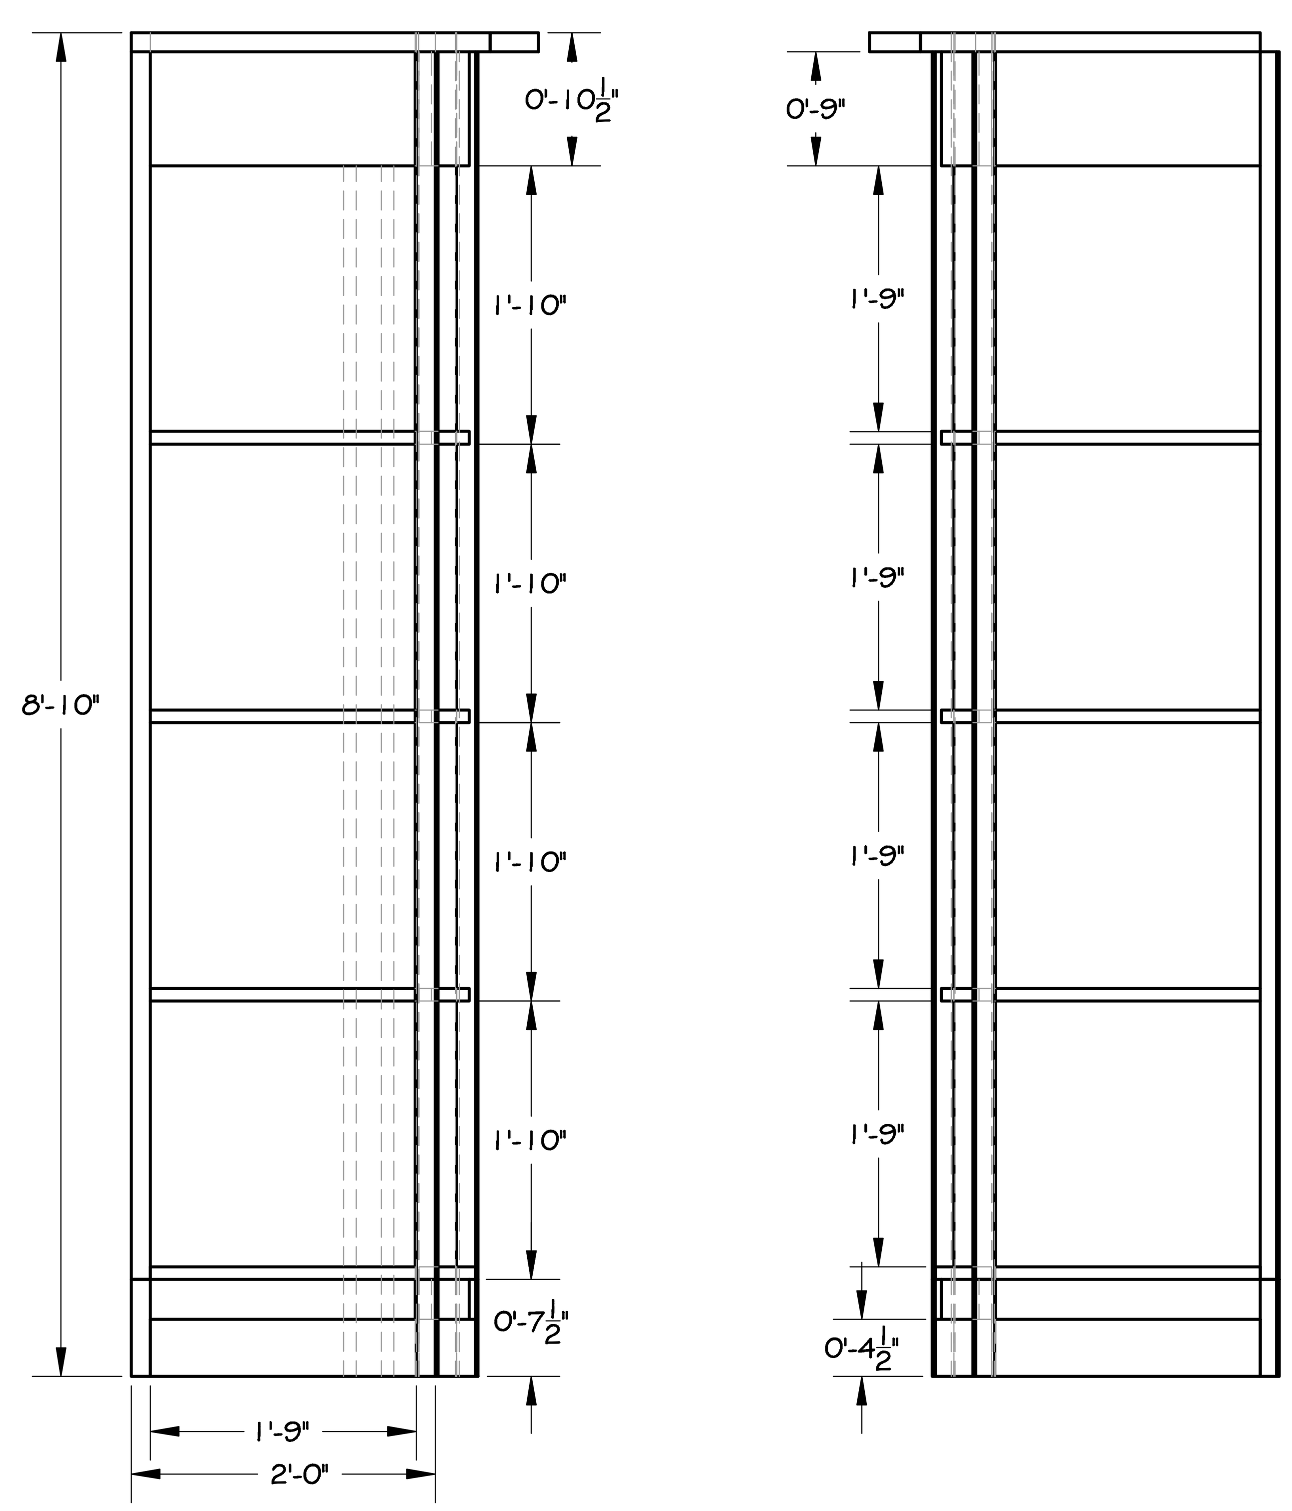

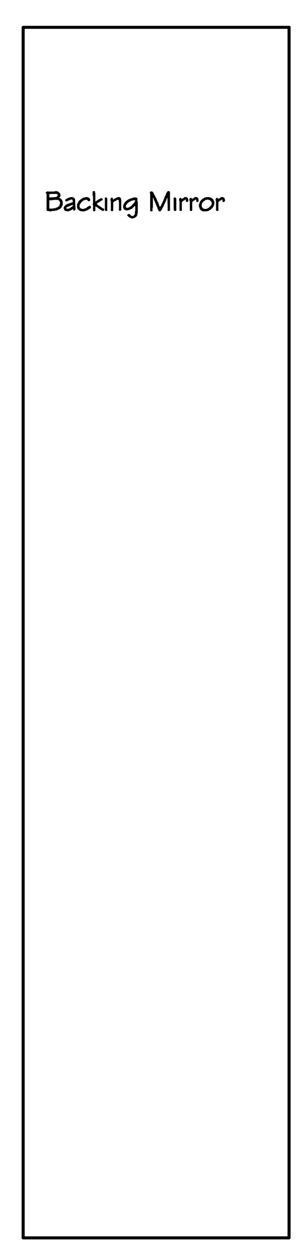

Make Up Table
Build Two
Mirror frams are open. There are no mirrors.

Construct table from dark wood. Should look rustic and aged.

Constgruct mirror frame and support from grey metal or metal finished material.

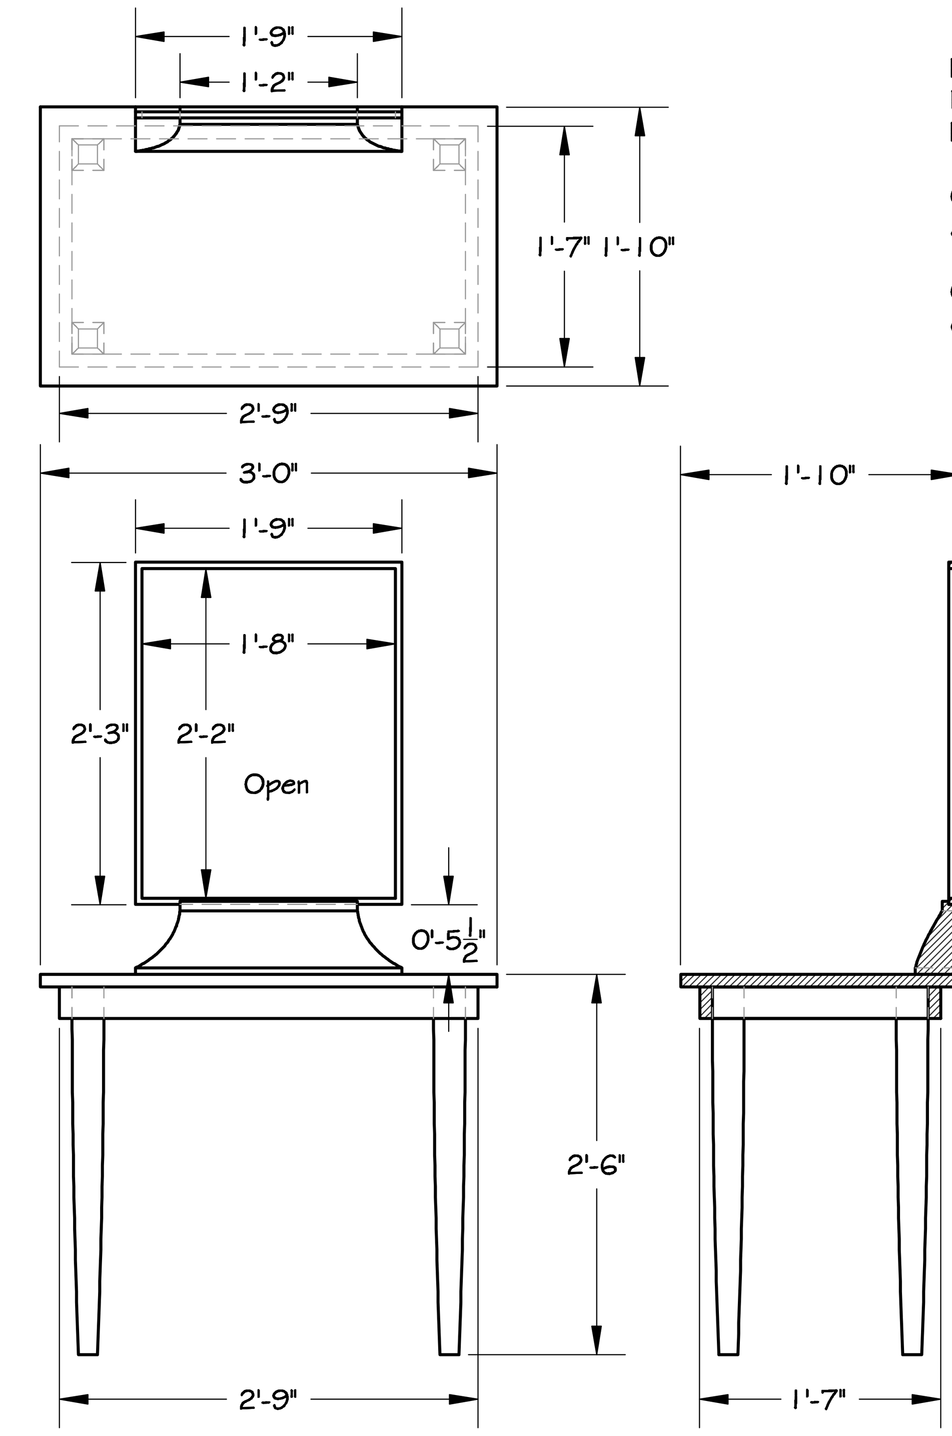

Mirror Panels M1-M4

Construct from framed heat shrink mirror.

Rig to lean as shown.

Attach UNFINISHED red silk panel to top center of each mirror panel.

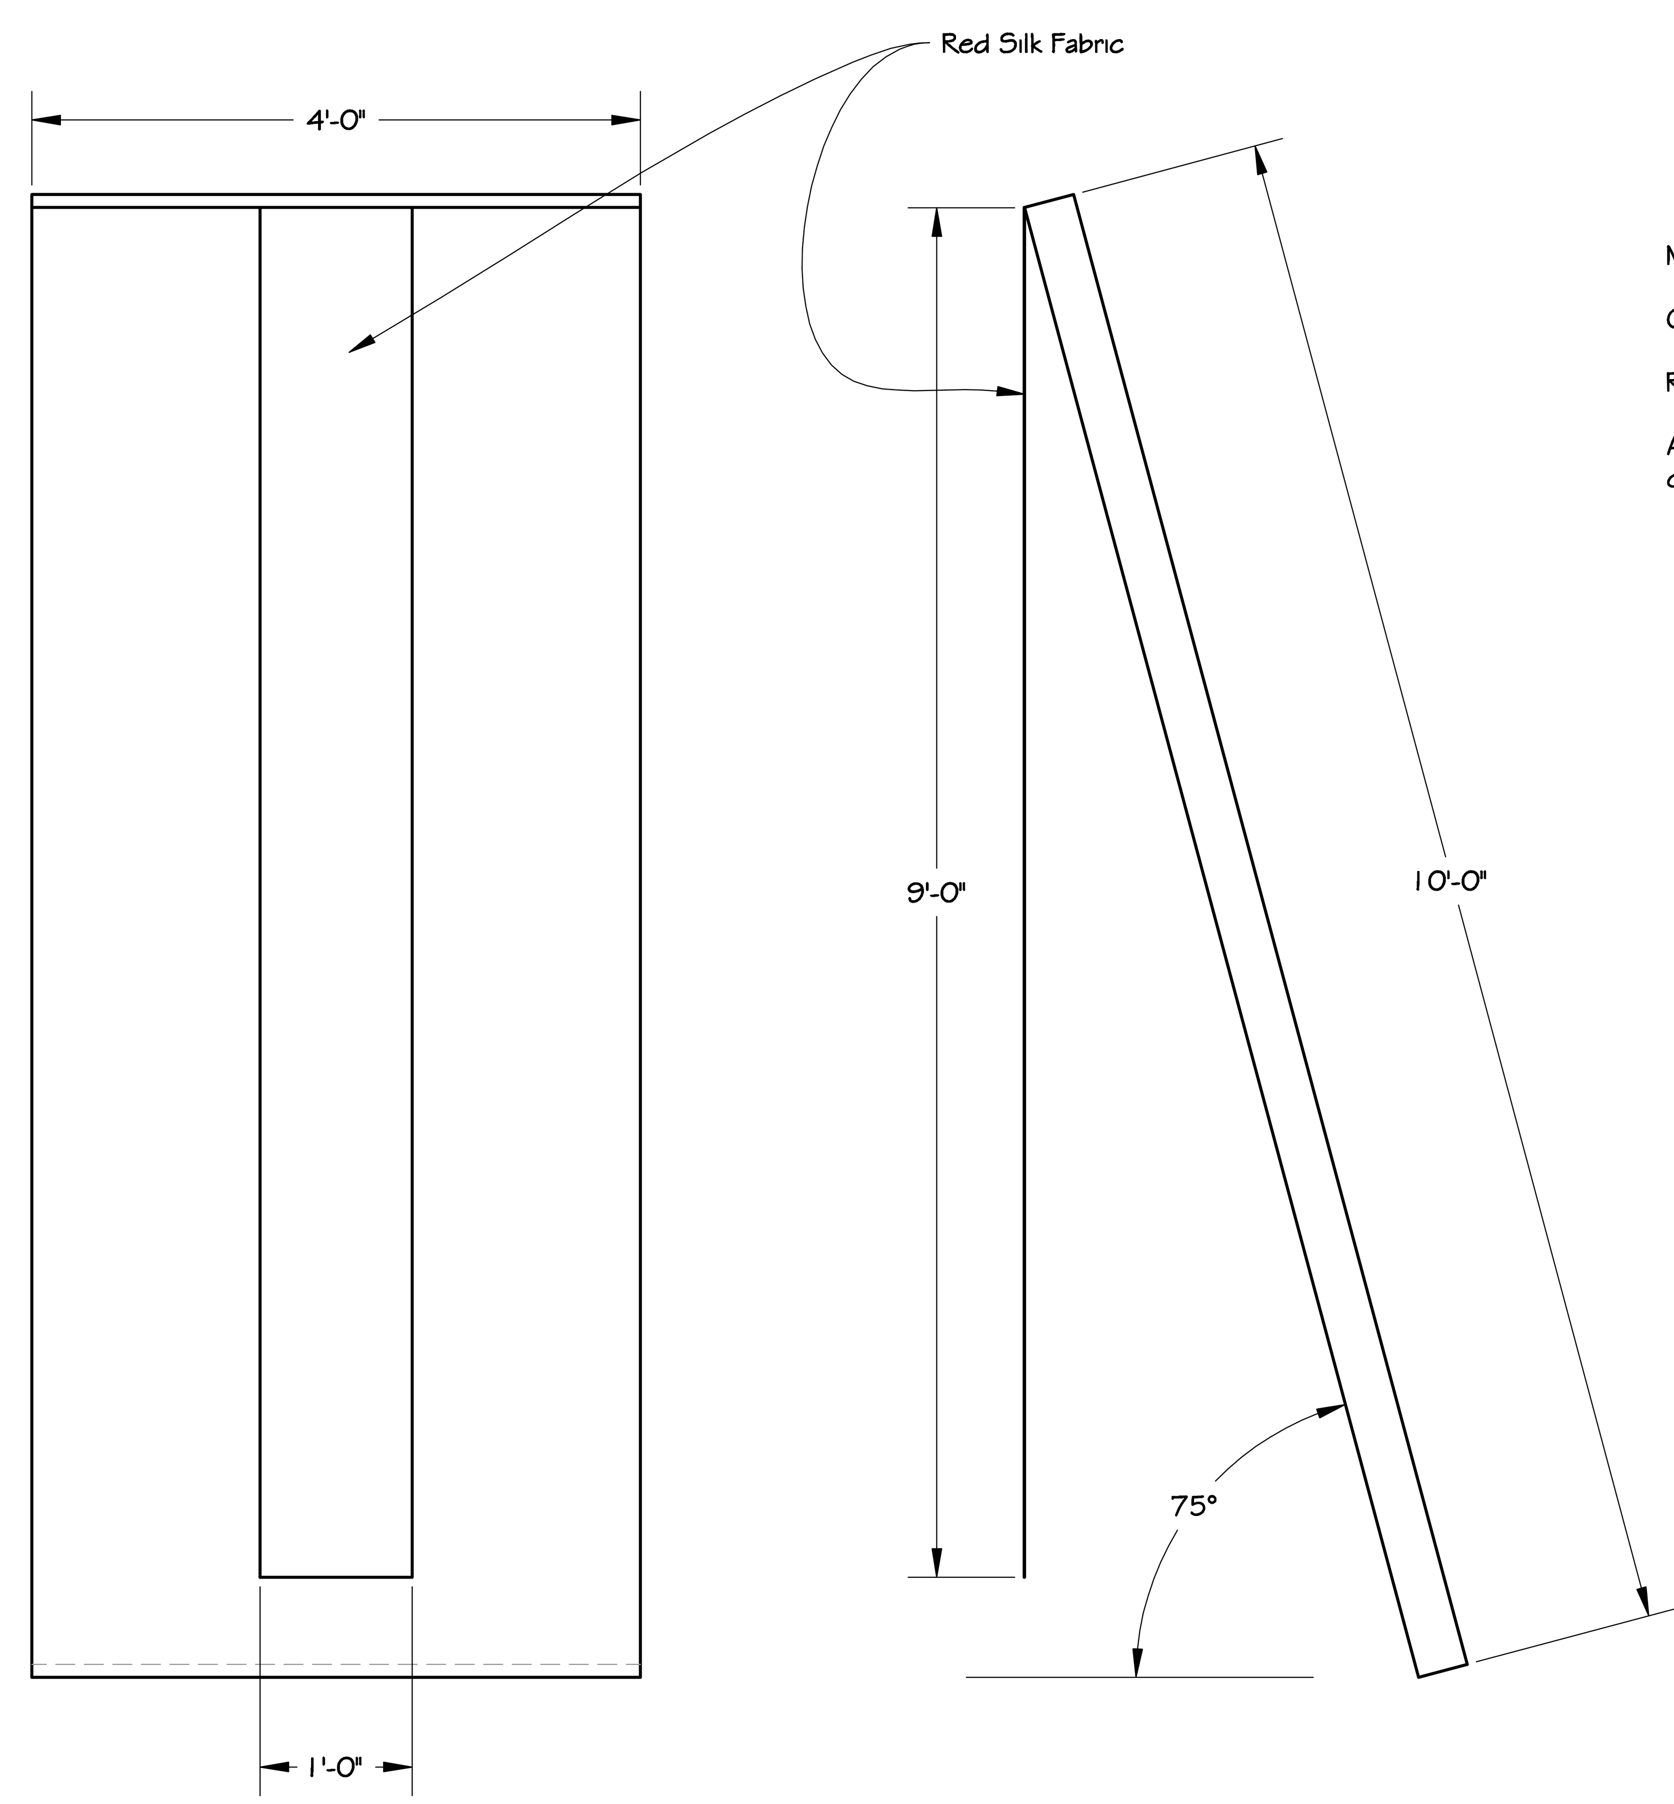

Revisions:

Ruth Page Center for the Arts - Chicago
The Dressing Room

Detail of G1, G4, Tables, and M1-M4

Organic Theatre Company

Director	**Alexander Gelman**
DRAWN BY	**TLM**
DATE	**15 February 2007**
SCALE:	**1" = 1'-0"**
DRAWING NUMBER	**4**
DRAWING DATA	